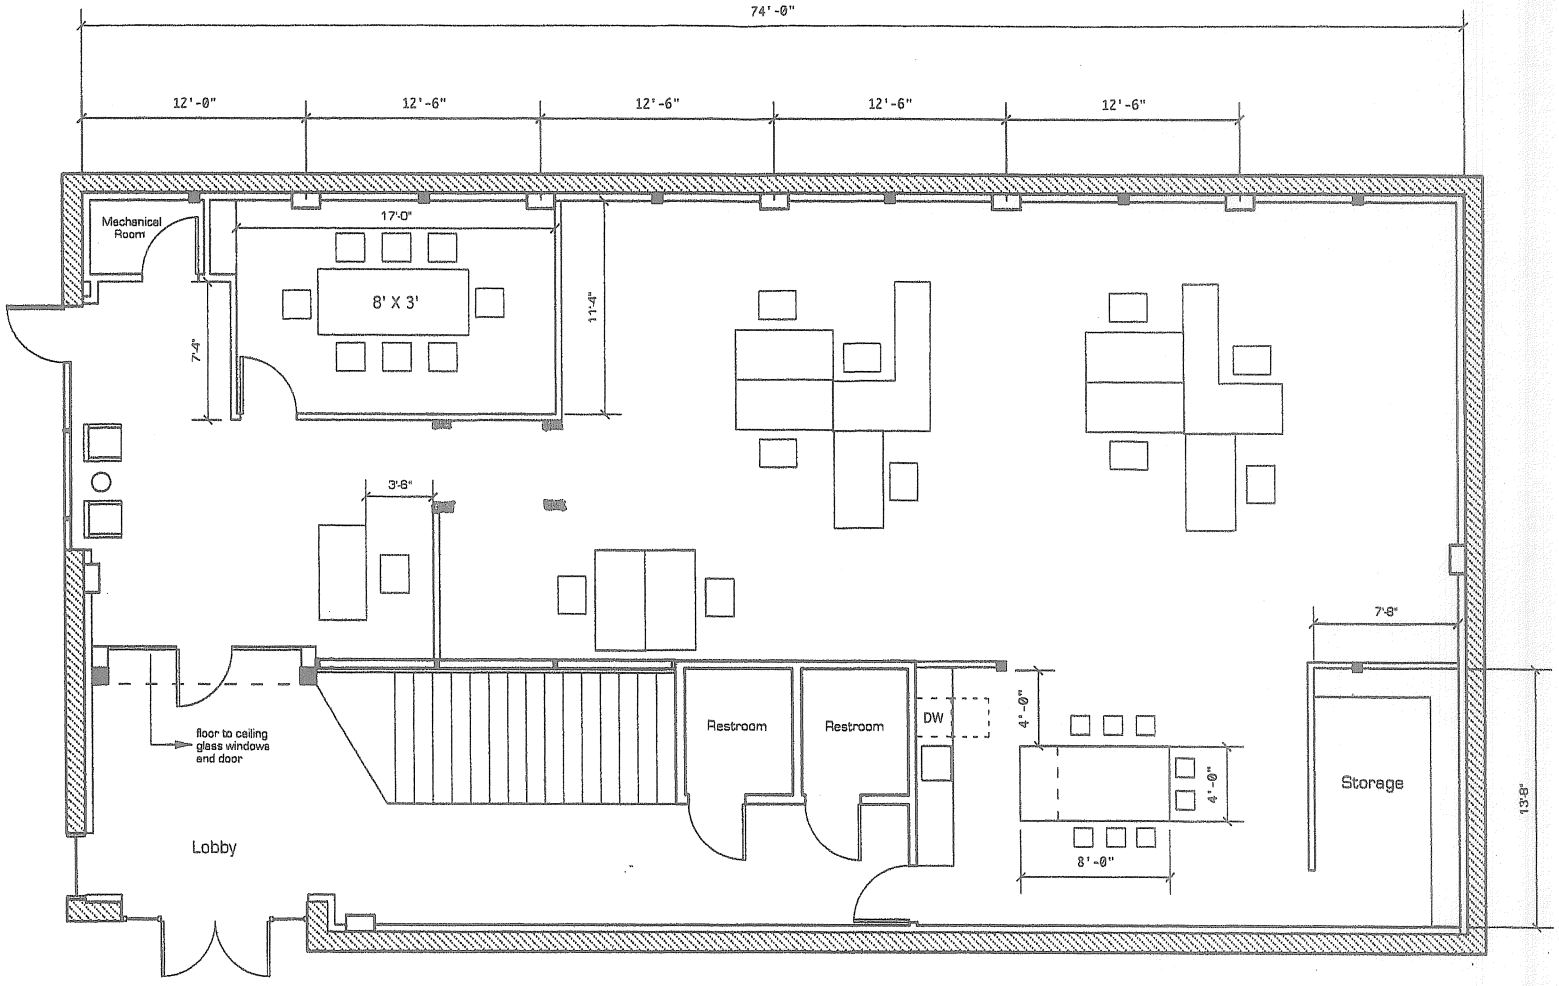

N

Black.White Building-Suite 101

Scale: 1/8"=1'-0"